M. A. R. 57 (Rule 116)
Measurement Book

No. E 369069

Serial No. ..... To .....

Name of work ..... From .....

Name of Contractor of nature of Agency.....

Date of commencement of work.....

Date	Full description, etc, of work	Number	Dimensions: Length	Dimensions: Breadth	Depth	Contents	Reference to last Measurement
1	2	3	4	5	6	7	8

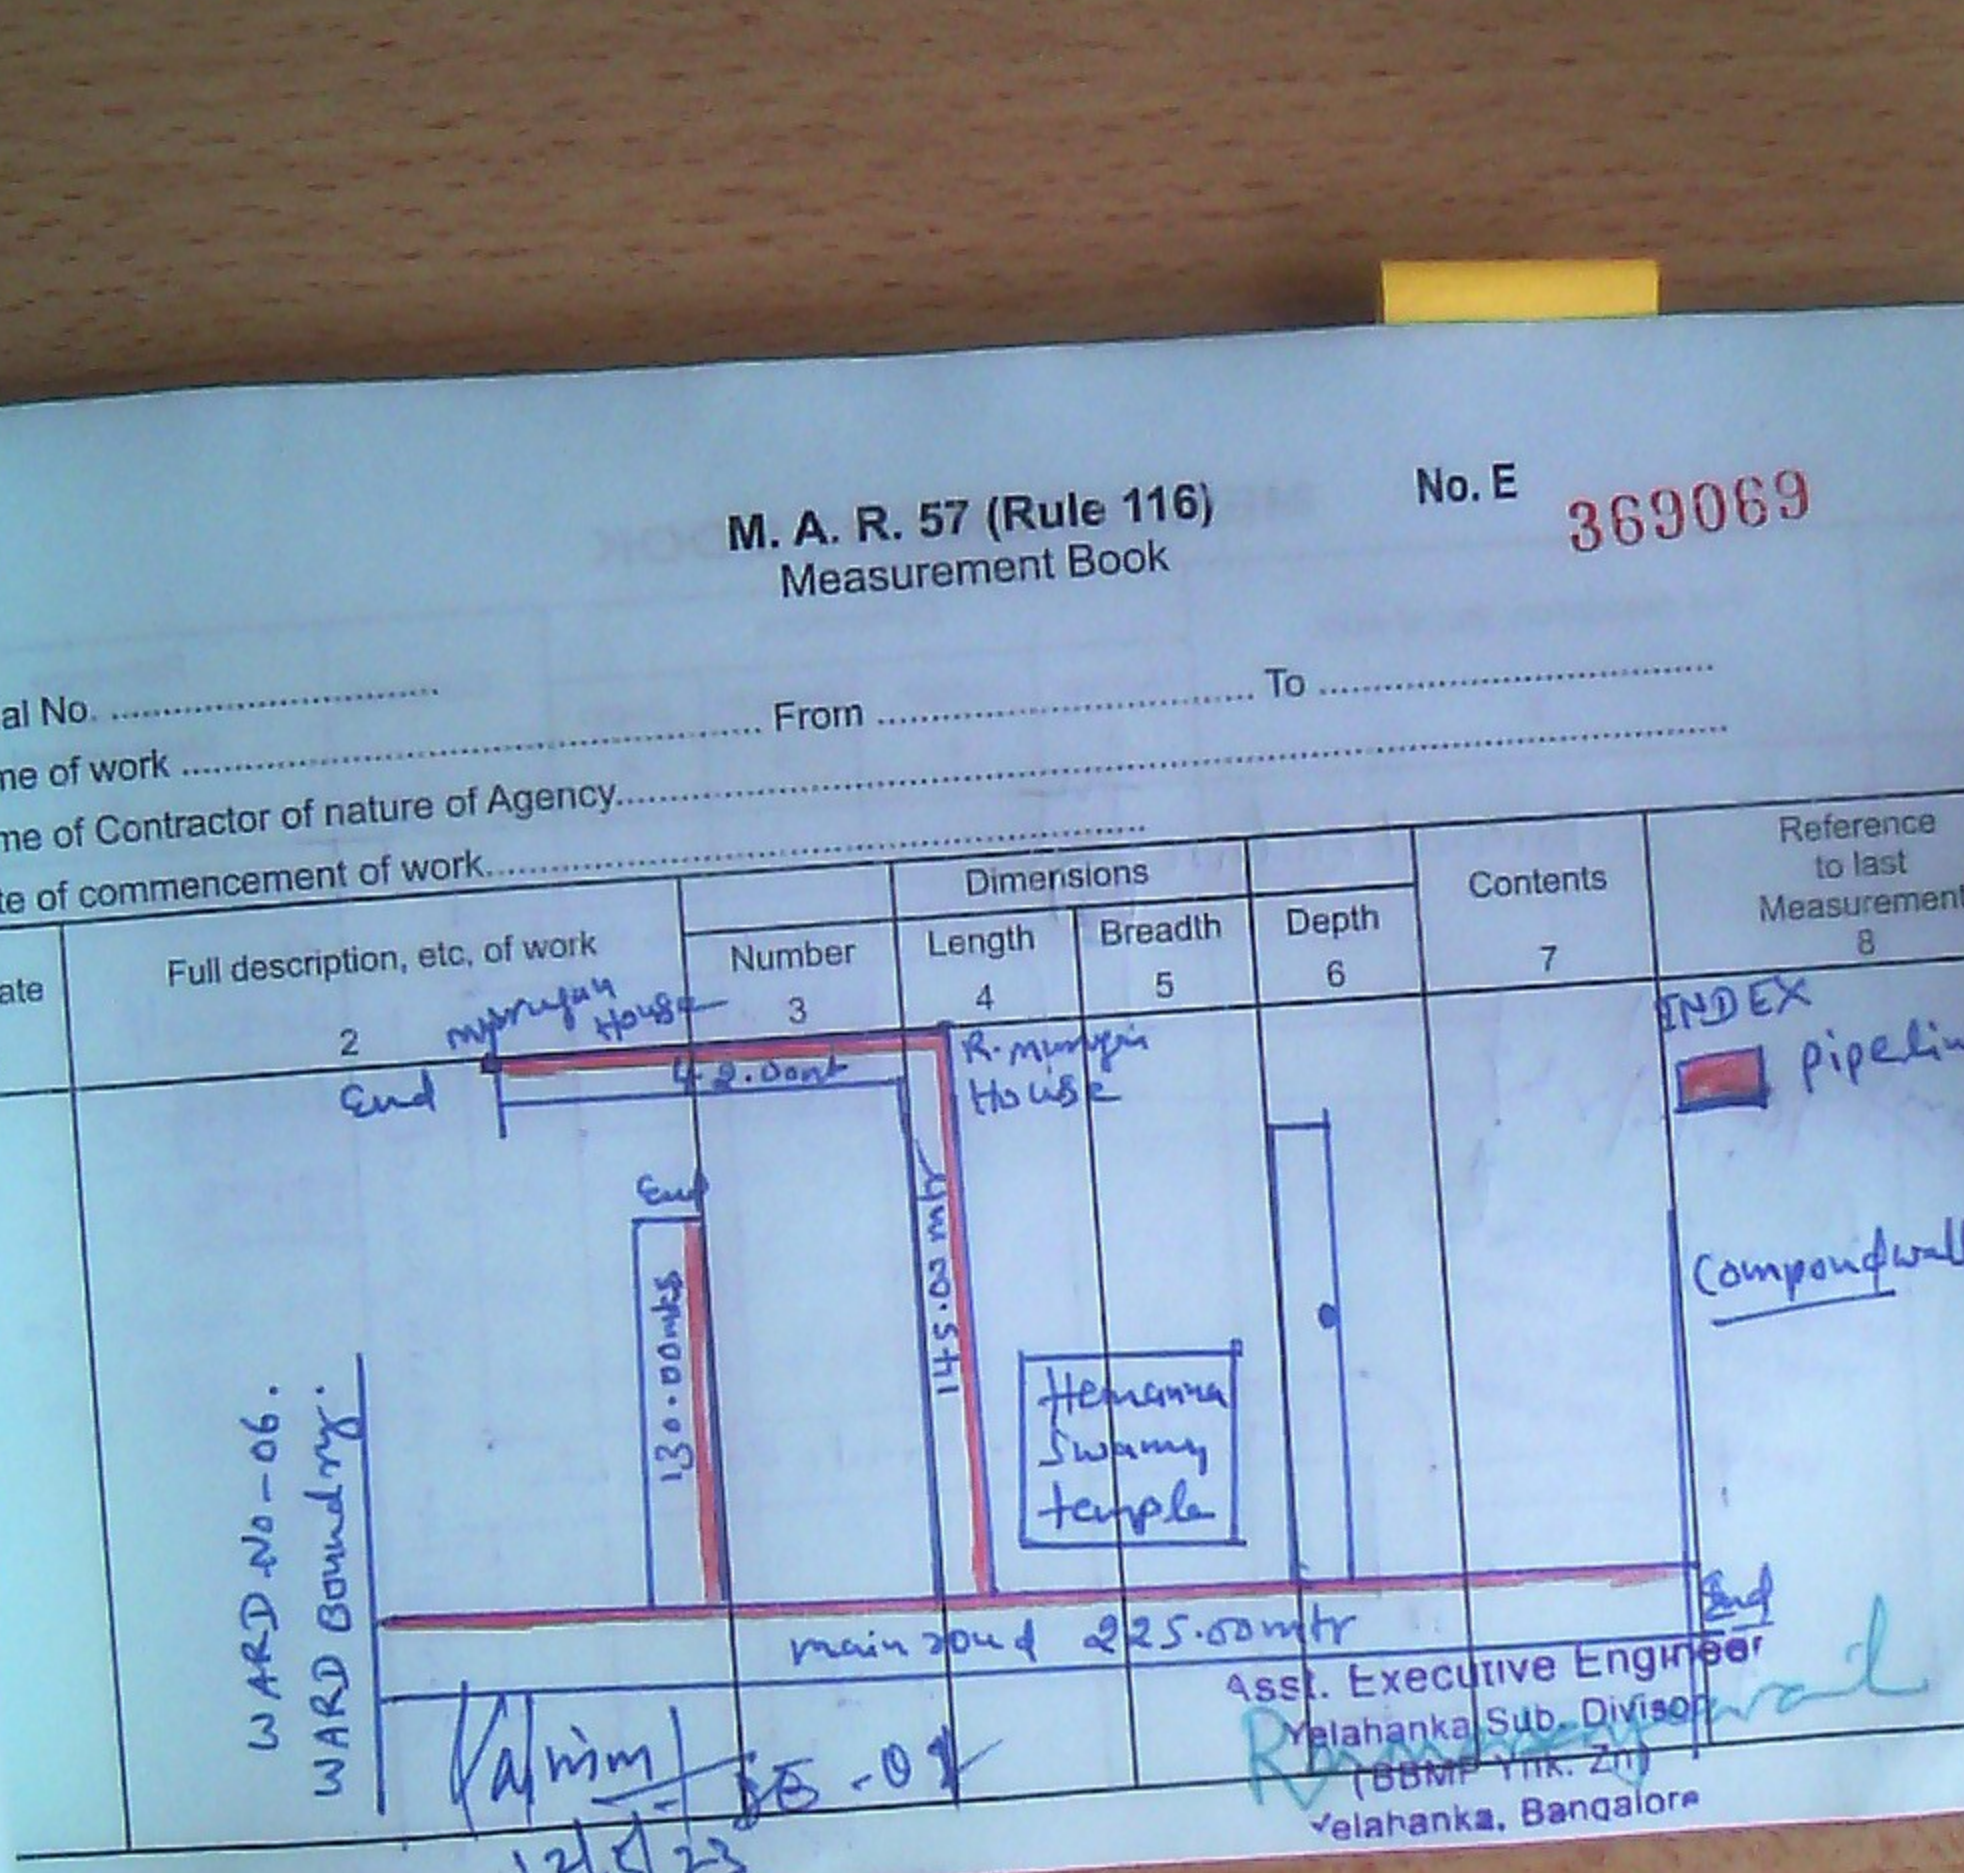

Asst. Executive Engineer
Yelahanka Sub. Division
(BBMP Yhk. Zn)
Yelahanka, Bangalore

12/5/23

MEASUREMENT BOOK

Date	Full description, etc, of work	Dimensions: Number	Length	Breadth	Depth	Contents	Reference to last Measurement
1	2	3	4	5	6	7	8

INDEX

Borewell drilling points

Borewell Failure

Srinivasapura Road

Shanimahatma Temple

Srinivasapura bande Road

→ Kogilu

Main Road

Asst. Executive Engineer
Yelahanka Sub. Division
(BBMP Ynk. Zn)
Yelahanka, Bangalore

Serial No.
Name of work
Name of Contractor or nature of Agency
Date of commencement of work

Date	Full description, etc, of work	Number
1	2	3

Certificate:

a) The above work is done
b) There is no pricing bill
c) This works comes